# LAND TRANSFER ACT 1952

L & S Fo

Deposited this ..... da
of ..... 19
District Land Registrar

(1) Required
(2) Not required
(3) Not applicable
(4) Partial

Memorandum of Easements

| Easement | Colour | Servient Tenement | Dominant Tenement | Grantee |
|---|---|---|---|---|
| Right of Way | Yellow | Lot 41 | Lots 43, 44, 45 & 158 | Thames County Council |
| | Blue | Lot 43 | Lots 41, 44, 45 & 158 | |
| | Sepia | Lot 44 | Lots 41, 43, 45 & 158 | |
| | Yellow | Lot 45 | Lots 41, 43, 44 & 158 | |
| Stormwater Pipeline | Blue line | Lots 11 & 22 | — | |
| Right of Way | Sepia | Lot 158 | Lots 41, 43, 44 & 45 | |

| Lot | C.T. |
|---|---|
| 17 | |
| 18 | |
| 19 | |
| 20 | |
| 21 | |
| 22 | |
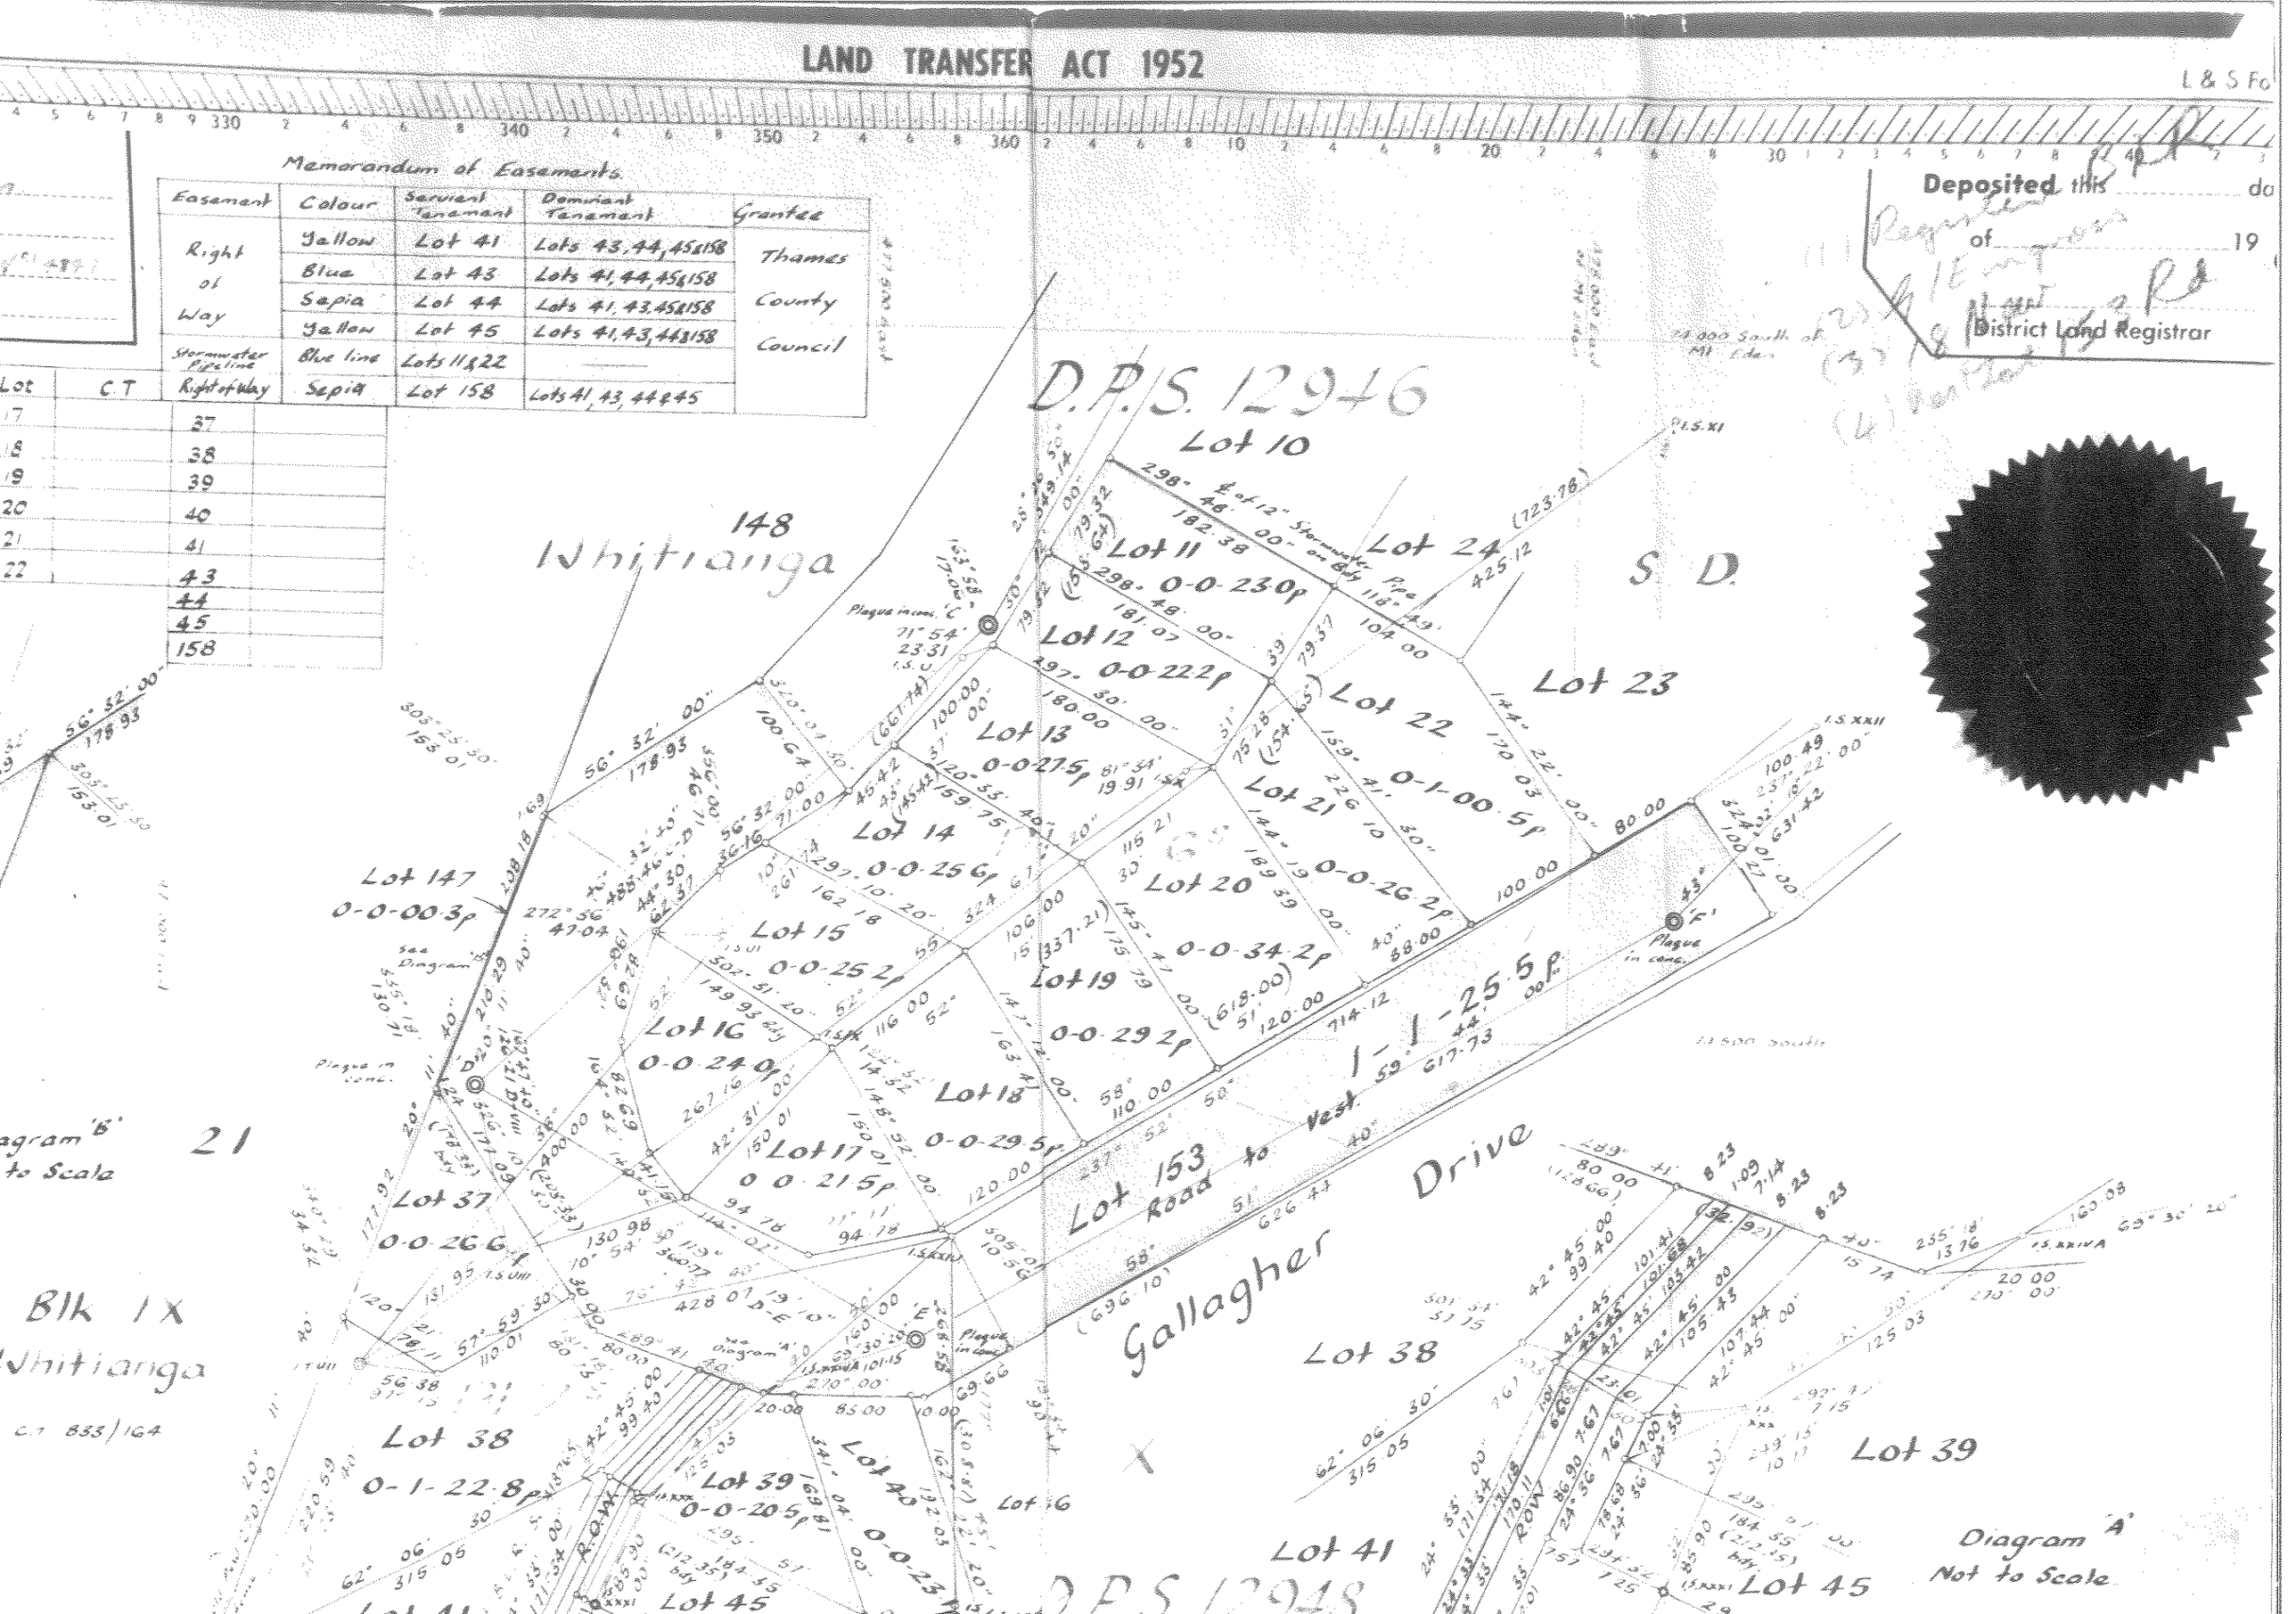
| |
|---|
| 37 |
| 38 |
| 39 |
| 40 |
| 41 |
| 43 |
| 44 |
| 45 |
| 158 |